Folsom
Building Emergency Action Plan

Public View

Maintaining an effective building coordinator program helps to ensure the safety of employees, students, and visitors in the event of an emergency.

Revision Type
⊙ Annual Review ○ Update BEAP Information ○ Update Building Coordinator/Floor Marshal(s) ○ Other

DESCRIPTION OF REVISIONS

Removal of references to UTAPs as they have moved from Folsom Hall. Update of individuals with BEA roles.

Reviewed/Updated by	Email	Date
Scott Thompson	irwin.thompson@csus.edu	10/7/2026

Building Coordinator	Phone
Scott Thompson	(916) 278-5055

Approved by Risk Management	Date
Yvanne Bolano	10/14/2026

Folsom
Building Emergency Action Plan

Introduction

In compliance with California State University Executive Order (EO) 1056 which guides campuses on developing and maintaining an emergency management program (Building Emergency Action Plan) that will be activated in an event of an emergency.

A Building Emergency Action Plan (BEAP) is a safety plan in which faculty, staff, students, and guests need to follow in an event of an emergency. This plan is a supplement to the comprehensive **Sacramento State Emergency Operations Plan**. The following emergency response information is provided with the understanding that all situations in a critical incident cannot be predicted, but this information will assist in establishing the minimum emergency preparedness procedures training for all personnel in our building.

- The following emergency response information provided is intended to be used as guidelines only.
- Always remember, the first priority is the safety and protection of life.
- In accordance with the guidance in the **Sacramento State Emergency Operations Plan**, this plan will be reviewed and updated annually.
- Annual training on this plan should include all key staff members and building occupants to provide the most effective Emergency Preparedness.
- This Building Emergency Action Plan (BEAP) is intended for use by all Departments that occupy University facilities and should be completed as an overall building plan, including all Departments and areas of the building.

Additional Resources

- **The Sacramento State Emergency Notification System (ENS)** ENS is a mass notification system that automatically sends emergency messages to Sacramento State e-mail addresses and telephone numbers during an urgent situation that has the potential to affect your health and safety.
    - Opting in is voluntary, but you are strongly urged to opt-in and provide your personal contact information, as it may prove to be the most direct way to reach you in a campus emergency.
    - Students, faculty and staff may choose to be contacted by the ENS system by cell phone, text messaging, personal email and/or home telephone.
- **Risk Management Services Safety Hotline 82020** is for reporting potential health and safety hazards which may put the campus community at risk to injuries.

If you have any questions or suggestions regarding this document, please direct them to:

***Janie Mutchler**, Emergency Manager, (916) 278-5447, sac51601@csus.edu*

General Instructions for all Emergency Situations

CALLING 9-1-1 (916) 278-6000 from cell phone

- Get out of immediate danger and stay calm**.**
- In the event of a fire, or if you feel the building's occupants are in danger:
    1. Activate the building's fire alarm system BEFORE calling 9-1-1.
    2. Evacuate the building immediately!
    3. Refer to the **Evacuation Procedure / Building Maps** section within this document for additional evacuation information.
- **To report any police, fire, or medical emergency, call 9-1-1 from any campus phone ((916) 278-6000** from cell phone).

When calling 9-1-1:

- Stay on the line with the dispatcher.
- Provide the address of the building involved and your exact location. This is especially important if you are calling from a cell phone.
- **Building Name: Folsom**
- Provide a thorough description of the incident to ensure that proper resources are dispatched.
- When providing a description of an individual, describe from top (head) to bottom (feet).

Do not hang up until the dispatcher directs you to.

Folsom
Building Emergency Action Plan

- **MEDICAL EMERGENCIES**
- **FIRE/SMOKE**
- **HAZARDOUS MATERIAL SPILLS**
- **VIOLENCE AND THREATS**
- **WHEN IN DOUBT…**

DIAL 9-1-1 FROM ANY CAMPUS PHONE
(916) 278-6000 from cell phone

Identify yourself, your location, the location and type of incident, and if an evacuation is underway. Answer any questions and do not hang up the phone until the operator is finished.

The nearest automated external defibrillator (AED) is located: Folsom, 1st floor, CSS desk

View AED Location Map

IMPORTANT PHONE NUMBERS **FOR AN ACTUAL EMERGENCY, DIAL 9-1-1** ***From any campus phone, 9-1-1 is directed to Sacramento State Police*** ***For an emergency on campus (916) 278-6000 (from cell phone)******	
Sacramento State Police Department	(916) 278-6000 / 8-6000 from campus phone
Risk Management Services	(916) 278-6119
Emergency Manager, Janie Mutchler	(916) 278-5447
Campus Safety (non-emergency) Hotline	(916) 278-2020
Facilities Operations and Maintenance	(916) 278-6242
Student Health and Counseling Services	(916) 278-6461
Women's Resource Center	(916) 278-7388
Pride Center	(916) 278-8720
Tanya Altmann	(916) 278-1504
James Madsen	(916) 278-6426
Linda Paumer	(916) 278-4402

** It is highly suggested that you program the Sacramento State Police Department's dispatch phone number (916) 278-6000 in your cell phone. Dispatch handles both emergency and non-emergency calls 24/7. They can direct all emergency services to the exact campus location quickly and efficiently.*

BUILDING EVACUATION PROCEDURES

Building: Folsom

Primary Rally Point: Far end west parking lot near where Hwy 50 crosses over Folsom Blvd

Secondary Rally Point: Top level back parking garage

Tertiary (3rd) Rally Point: Across Folsom Blvd in Sutter Center for Psychiatry parking lot

Area of Refuge: classroom 1029A

Evacuation

Evacuation is total building or partial building evacuation due to conditions making it no longer safe to remain inside a building or a specific area in a building. This level of evacuation requires occupants to move out and away from the building being evacuated.

Prior to Exiting

After being notified to evacuate, **STOP** all work activities and evacuate immediately. Securely close departmental and office doors behind you. You may choose to lock your doors to prevent property theft (the Sacramento State Police Department has keys to campus buildings and rooms if access is necessary). Remember that you may not be allowed back into the building for an extended time.

Evacuation Routes/Exiting the Building

During an emergency evacuation, use the nearest door or stairway if available. Each employee needs to be aware of at least two exit routes in their main building in the event one is compromised.

All campus buildings over one story high must have building evacuation signs posted on every floor. The signs must be posted at all stairway and elevator landings and immediately inside all public entrances to the buildings.

Rally Point

After exiting the building, all faculty, staff, students, and visitors should follow the evacuation route to the pre-arranged Rally Point. *It is important to have both a primary and secondary evacuation point, and if possible, a tertiary assembly point. All Rally Points should be at least 500 feet from the incident scene. Be sure to list all buildings in which department members are assigned space and the corresponding assembly in the table above.*

The primary Rally Point is the location to complete an initial roll call of building occupants and to determine if utilizing the secondary or tertiary Rally Point is more appropriate.

Floor Marshals (or their alternates) are required to conduct the roll call, and to report the roll call results to the Building Coordinator (or designee), who can then provide the information to first responders.

For classroom buildings where classrooms are in use, the roll call responsibility is delegated to the classroom instructor, who will then report the information to the Floor Marshal, who will provide the information to the Building Coordinator. *This means that floor marshals and building coordinators should always have updated building rosters at their disposal.*

During a large-scale evacuation, your building's Rally Point may not be available; follow directions of emergency personnel to a safe alternate location.

Critical Equipment Operation

This facility currently has no critical equipment operation or shutdown requirements.

> *(**Note**: Safety is a top priority Sacramento State and there are no critical operations worth risking one's welfare. If you believe your department has critical operations requiring an employee(s) to remain in the building during an evacuation, please contact Meysee Vang to develop this section of the plan.)*

Notification of Emergencies

Occupants will be notified of emergencies by the sounding of the installed fire alarm system or occupants may receive verbal notification of an emergency.

Re-entering the Building

After evacuating the building, **DO NOT RE-ENTER BUILDING.** Public Safety will determine when it is safe to re-enter the building and will inform the Building Coordinator if applicable. The Building Coordinator will then give the "all clear" to return to the building.

People with disabilities (mobility-impaired), access or functional needs

- Report to the Floor Marshal for assistance.
- Alert the Floor Marshal of any specific information that will assist in safe evacuation.
- **Do not use elevators** when you need to evacuate.
- If unable to evacuate, move to an **Area of Refuge** near your location which can include a fire-rated stairwell. *An area of refuge is a designated location within a building specially designed to hold people safely during an emergency when evacuation may not be possible or is otherwise unsafe.*

Evacuation/stair chairs

- Stair chairs are located on campus in various locations. (View Map)
- Online video training is available (Evacuation Chair Training)
- Stair chairs are designed to aid those who require assistance to evacuate.
- Remember that not all situations require evacuation and that areas of refuge may be a better alternative.
- **Do not use elevators** when you need to evacuate.

SHELTER-IN-PLACE GUIDELINES

Building: Folsom

Primary Relocation Site: Stairwell center of the building

Secondary Relocation Site: Stairwell east side of building near nursing skills labs

Shelter-in-Place

Shelter-in-place is used in emergency situations where hazardous materials have been released into the atmosphere or in emergencies related to civil unrest, violent demonstrations or active shooter.

Notification of Building Occupants

The University notifies its community of an emergency using the **ENS system**. However, due to the fast moving nature of the event, it may not be possible to notify building occupants in a timely manner. Therefore, shelter-in-place may be prompted by the signaling of sirens, loud speakers, or notification from building managers, Building Coordinator, Floor Marshals or other building occupants that are aware of an immediate danger.

If you feel your safety is jeopardized and sheltering in place is an appropriate strategy giving your circumstances, you do not have to wait for an official notification.

Strategies for effective Sheltering-in-Place

- If possible, identify room(s) for sheltering in place. Rooms should have limited number of windows and vents, and may contain essential disaster supplies such as non-perishable foods, bottled water, battery powered radios, first aid supplies, flashlights, extra batteries, duct tape, plastic sheeting, and plastic garbage bags. Choose rooms above the ground floor with adequate space for everyone to sit and a hard wired telephone available.
- Once notified, seek immediate shelter. If it is safe to do so, head to the designated shelter in place room(s). In some situations, you may be asked to remain at your workstation, and in others, to relocate to a pre-determined location.
- **DO NOT** use elevators as a shelter.
- Close all doors and windows. Lock them if available. If there is a danger of explosions from outside, close all curtains, shades, and blinds.
- Write down names of everyone in the room, and call Sacramento State Police Dispatch to report who is in the room with you, and their affiliation with your business (employee, visitor, client, or customer).
- Remain in sheltered area until emergency personnel notify you that it’s safe to leave.
- When given the all clear, open windows and doors, turn on HVAC and ventilation systems. Go to designated Rally Point to discuss the next plan of action based on information received from emergency response personnel.

Shelter-in-Place for Persons with Disabilities

Individuals with mobility impairments have the option of sheltering within an Area of Refuge.

NOTE: An area of refuge is a location in the building designed to hold occupants during a fire or other emergency, when evacuation may not be safe or possible. Occupants can wait there until rescued. If the designated Area of Refuge is unsafe, report alternate location to the Command Center via two-way radio or cell phone to receive instructions to the nearest safe location.

Safety Assessment

After an all clear has been given, building occupants should contact supervisors or other appropriate individuals to inform them of their safety and location.

Event or Meeting Announcement

Prior to the start of any event, an announcement should be made to inform attendees of the emergency exits and the primary Rally Point. Suggested announcement wording is:

Please note that emergency exits are located (…point out specific location for this venue...). In the event of an emergency or fire alarm, please proceed quickly and calmly out the nearest emergency exit and meet at the (….point out Rally Point…).

In the event that requires Shelter-in-Place, show occupants where and how to shelter in place. Follow the SHELTER-IN-PLACE GUIDELINES, starting on page 7.

QUICK INCIDENT RESPONSE GUIDE

Type of Emergency	Emergency Description	Action Type Evacuate vs. Shelter-in-Place
Earthquake	A significant earthquake strikes the area	**Shelter-in-Place** **Evacuate only if there is significant structural damage**
Fire	A fire breaks out inside the building	**Evacuate**
Gas Leak / Explosion	A gas line ruptures either externally or internally causing gas to escape and / or leading to an explosion	**Shelter-in-Place** if the leak is outside the building **Evacuate** if the gas leak is inside the building
Water Damage	A pipe bursts causing water to leak onto a floor or create a flood; possible electrical hazard.	**Evacuate** the damage area. May not be necessary to evacuate entire building
Civil Disturbance	Riot or civil unrest in or around the building or neighborhood	**Shelter-in-Place**
Bomb Threat	Notification of the possibility of a bomb or suspicious package in or near the building. Includes the actual discovery of a bomb or suspicious package by Law Enforcement	**Evacuate** the area
Gunman / Active Shooter	A gunman is in or around the building	**Run. Hide. Fight** depending on the situation
Biological Release	Hazardous biological materials are released externally near the building or inside the building	Outdoor release: **Shelter-in- Place** Indoor release: **Evacuate**
Chemical Release	Hazardous chemical materials are released externally near the building or inside the building	Outdoor release: **Shelter-in- Place** Indoor release: **Evacuate**
Radiological Release	Radiological materials are released externally near the building or inside the building	Outdoor release: **Shelter-in-Place** Indoor release: **Evacuate**
Nearby Neighborhood Emergencies	Apartment house fire in neighborhood; robbery / shooting near campus; major accident	To be determined by incident

Folsom
Building Emergency Action Plan

BUILDING EMERGENCY CONTACT INFORMATION


NOTE: Performing first aid or CPR are voluntary (unless it is part of your job duty) and will be covered under the Good Samaritan Law.

This table is a listing of all assigned emergency personnel (building coordinators, floor marshals, and any alternates) in this building.

Building Coordinator	**Scott Thompson**	☑ First Aid ☑ CPR
Team Member	*First & Last Name*	*First Aid or CPR Trained*
Building Coordinator (ALT)	**Tanya Altmann**	☑ First Aid ☑ CPR
Team Member	*First & Last Name*	*First Aid or CPR Trained*
Floor Marshal 1st Floor PT	**James Madsen**	☑ First Aid ☑ CPR
Team Member	*First & Last Name*	*First Aid or CPR Trained*
Floor Marshal 1st Floor AUD	**Nyrill Azucena**	☐ First Aid ☐ CPR
Team Member	*First & Last Name*	*First Aid or CPR Trained*
Floor Marshal 1st Floor NUR	**Karen Magana**	☐ First Aid ☐ CPR
Team Member	*First & Last Name*	*First Aid or CPR Trained*
Floor Marshal 1st Floor (ALT)	**MaVie Ivachkevich**	☐ First Aid ☐ CPR
Team Member	*First & Last Name*	*First Aid or CPR Trained*
Floor Marshal 1st Floor (ALT)	**Jared Torrez**	☐ First Aid ☐ CPR
Team Member	*First & Last Name*	*First Aid or CPR Trained*
Floor Marshal 2nd Floor CSAD	**Laura Gaeta**	☑ First Aid ☑ CPR
Team Member	*First & Last Name*	*First Aid or CPR Trained*
Floor Marshal 2nd Floor NUR	**Ashley Reynolds**	☐ First Aid ☐ CPR
Team Member	*First & Last Name*	*First Aid or CPR Trained*
Floor Marshal 2nd Floor	**Teri Lyn Fretz**	☐ First Aid ☐ CPR
Team Member	*First & Last Name*	*First Aid or CPR Trained*
Floor Marshal 2nd Floor (ALT)	**Laura Cravens-Ray**	☑ First Aid ☑ CPR
Team Member	*First & Last Name*	*First Aid or CPR Trained*
Floor Marshal 3rd Floor CWC	**Linda Paumer**	☑ First Aid ☑ CPR
Team Member	*First & Last Name*	*First Aid or CPR Trained*
Floor Marshal 3rd Floor (ALT) ATH	**Robin Mitchell**	☑ First Aid ☑ CPR
Team Member	*First & Last Name*	*First Aid or CPR Trained*
Floor Marshal 3rd Floor	**Jon Osterhout**	☐ First Aid ☐ CPR
Team Member	*First & Last Name*	*First Aid or CPR Trained*


0 1/4" 1/2" 1" 2"
IF THIS SHEET IS NOT 30"x42", IT IS A REDUCED PRINT - SCALE ACCORDINGLY

NOTE: DASHED
FURNITURE SHOWN IS NIC

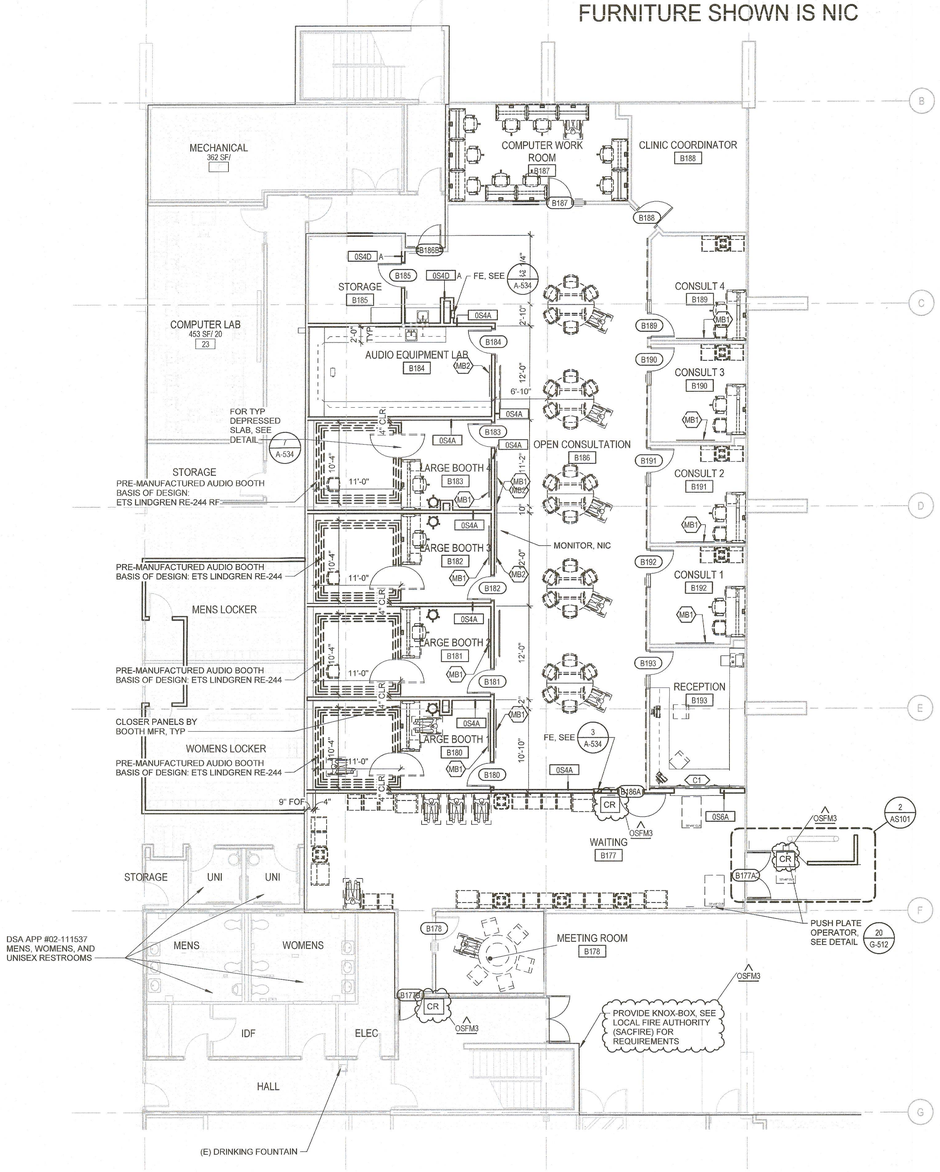

1 FLOOR PLAN - LEVEL 1 BLDG B

SCALE 1/8" = 1'-0"

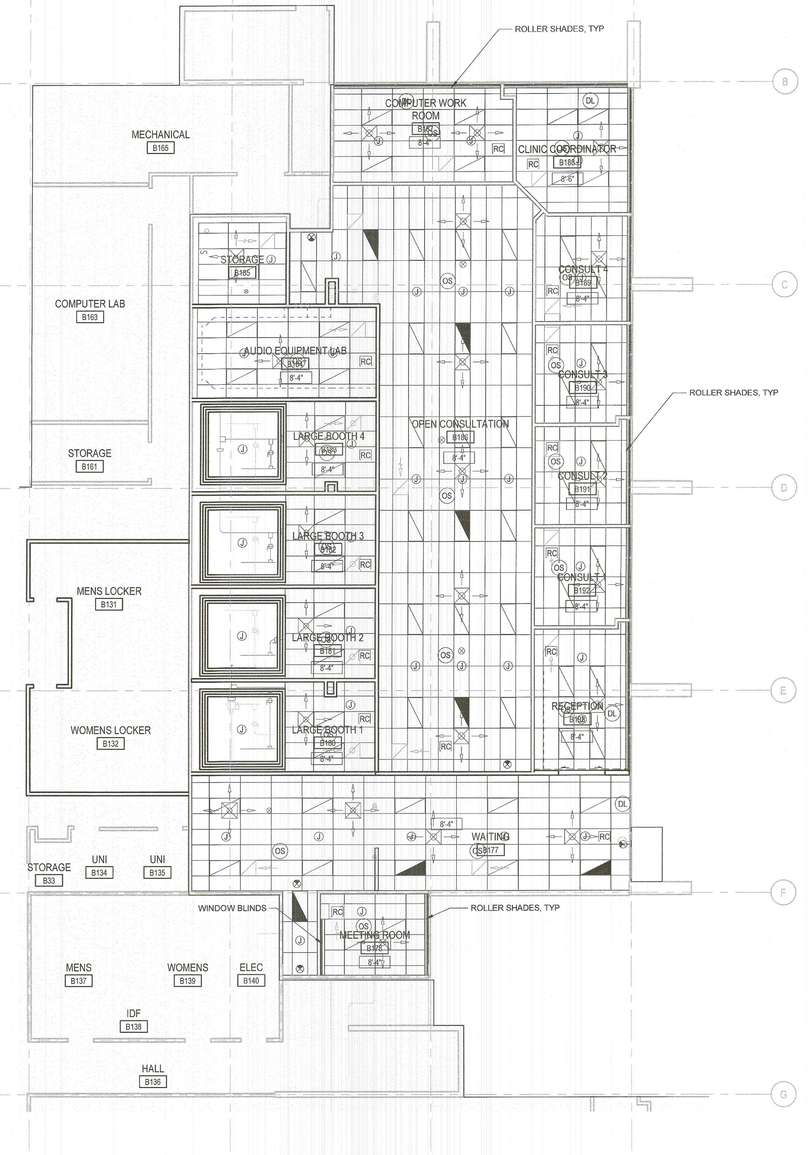

2 CEILING PLAN - LEVEL 1 BLDG B

SCALE 1/8" = 1'-0"

GENERAL NOTES

1. ARCHITECTURAL DIMENSIONS ARE TO FACE OF STUDS OR CENTERLINE OF COLUMN GRIDS UNLESS OTHERWISED NOTED.
2. LOCATE DOOR JAMBS 4" AWAY FROM ADJACENT WALL UNLESS OTHERWISED DIMENSIONED.
3. KEY NOTED WALL TYPES SHALL EXTEND FROM CORNER TO CORNER, FULL LENGTH OF WALL UNLESS OTHERWISED NOTED.
4. FOR SYMBOLS LEGEND, SEE SHEET G-001
5. FOR INTERIOR ELEVATIONS, SEE SHEET A-221
6. FOR TYP SUSPENDED CEILING, SEE SHEET A-551
7. FOR CASEWORK DETAILS, SEE SHEET A-561
8. FOR WALL TYPES, WALL SCHEDULE, WALL FRAMING AND BLOCKING REQUIREMENTS, SEE SHEETS A-531,A-532, A-533, AND A-534
9. FOR DOOR SCHEDULE, SEE SHEET A-621 OSFM3
10. FURNITURE SHOWN ARE FOR REFERENCE ONLY. SEATS AND FURNITURE WILL HAVE WHEELCHAIR ACCESSIBLE LOCATIONS AVAILABLE. NOT IN SCOPE
11. A MINIMUM OF 72 HOUR NOTICE IS REQUIRED FOR ANY TESTING AND/OR INSPECTION
12. ALL CEILING GRID LAYOUTS FROM THE CENTER OF THE ROOM, FULL TILE FROM ROOM CORNER, UNLESS NOTED OTHERWISE.


FLOOR PLAN LEGEND

- 1S4A J — PARTITION TYPE INDICATOR
- 10 — WINDOW OR LOUVER IDENTIFIER
- Z2 — KEYNOTE INDICATOR
- 234 — FURNITURE, FIXTURE & EQUIPMENT INDICATOR
- 11 — SIGNAGE INDICATOR
- 101A — DOOR OPENING IDENTIFIER
- PLAN NORTH — PLAN NORTH & TRUE NORTH INDICATOR
- (E) 1-HR RATED WALL
- (E) NON-RATED WALL
- CR — CARD READERS, BY UNIVERSITY LOCKSHOP OSFM3

CEILING PLAN LEGEND

- NOT IN SCOPE
- 24" x 48" ACOUSTICAL SUSPENDED CEILING
- LIGHTING FIXTURES, SEE ELEC DWGS
- EXIT SIGNS, SEE ELEC DWGS
- MECHANICAL DUCTWORK, SEE MECH DWGS
- WINDOW SHADES, SEE DETAIL 17 A-534
- WINDOW BLINDS, SEE DETAIL 17 A-534 SIM

KEY PLAN

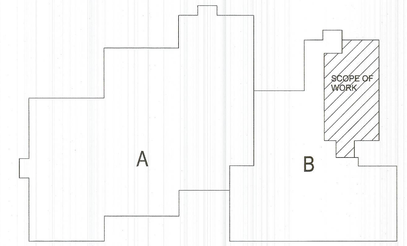

OFFICE OF THE STATE FIRE MARSHAL
APPROVED
APPROVAL OF THIS PLAN DOES NOT AUTHORIZE OR APPROVE ANY OMISSION OR DEVIATION FROM APPLICABLE REGULATIONS. FINAL APPROVAL IS SUBJECT TO FIELD INSPECTION. ONE SET OF APPROVED PLANS SHALL BE AVAILABLE ON THE PROJECT SITE AT ALL TIMES.
REVIEWED BY: MAY 24 2021

LIONAKIS
1919 Nineteenth Street
Sacramento CA 95811
P 916.558.1900 F 916.558.1919
www.lionakis.com
CONSULTANT

SEAL
LICENSED ARCHITECT JONATHAN McNARNEY C23503 REN 08-31-22 STATE OF CALIFORNIA

PROJECT
FOLSOM HALL - AUDIOLOGY

7667 FOLSOM BLVD,
SACRAMENTO, CA 95826

CLIENT
SACRAMENTO STATE

CALIFORNIA STATE UNIVERSITY SACRAMENTO

6000 J STREET, SACRAMENTO CA., 95819

ISSUED

MARK	DATE	DESCRIPTION
BV1	07/17/2020	Bureau Veritas Revision
BV2	8/13/2020	Bureau Veritas Revision
AS1	3/02/2021	AS1
ASI 003	4/26/2021	ASI 003
OSFM3	5/12/2021	OSFM3

MANAGEMENT

LIONAKIS PROJECT NO: 019067.02
CLIENT PROJECT NO:
COPYRIGHT: LIONAKIS 2017

TITLE
FLOOR AND CEILING PLAN - LEVEL 1 BLDG B

SHEET
A-111

D:_Revit Local Files\019067.02_BIM_AMASTER_R20_CENTRAL_detached_Jason.Lucas.rvt
5/18/2021 12:36:13 PM

Folsom Hall Event or Meeting Announcement

Prior to the start of any event or meeting, an announcement should be made to inform attendees of the emergency exits and the primary Assembly Area. Suggested announcement wording is:


In case of an Emergency Evacuation or Fire Alarm, the emergency exits are located _____ (…point out specific location for this venue...).

Proceed quickly and calmly out through the emergency exit and meet at the Assembly Area: Far end west parking lot near where Hwy 50 crosses over Folsom Blvd. Do not use the elevator.

In the event that requires a Shelter-in-Place, close and lock door, block inward opening door with furniture if possible, turn off lights, close blinds if any, silent cell phones and call Sacramento State Police (916-278-6000). Main shelter in place is the stairwell center at the building.

The closest AED is located: Folsom Hall has 4 AEDs so the closest depends on where the event or meeting is being held. Front guard desk, nursing skills lab, physical therapy room & cardiac wellness center. There are none on the 2nd floor.


Map
Satellite
AKT Development Corporation
Lincoln Hwy
50
Parking Lot 14
Alta Vista Solutions
Secondary Assembly Area
20
Primary Assembly Area
1°
AL Financial Corporation
Folsom Hall
7667 Folsom Blvd
Good Nite Inn Sacramento
anagement
Folsom Blvd
Caliber Collision
Secured Self Storage
Legacy Muay Thai and Fitness
Public Storage
3rd
Folsom Blvd
Omega Collision of Sacramento
for Psychiatry
Life Storage
Home Depot
Daily Grind Coffee
Brighton Ave
Google
Map data ©2020 Google
Terms of Use
Report a map error

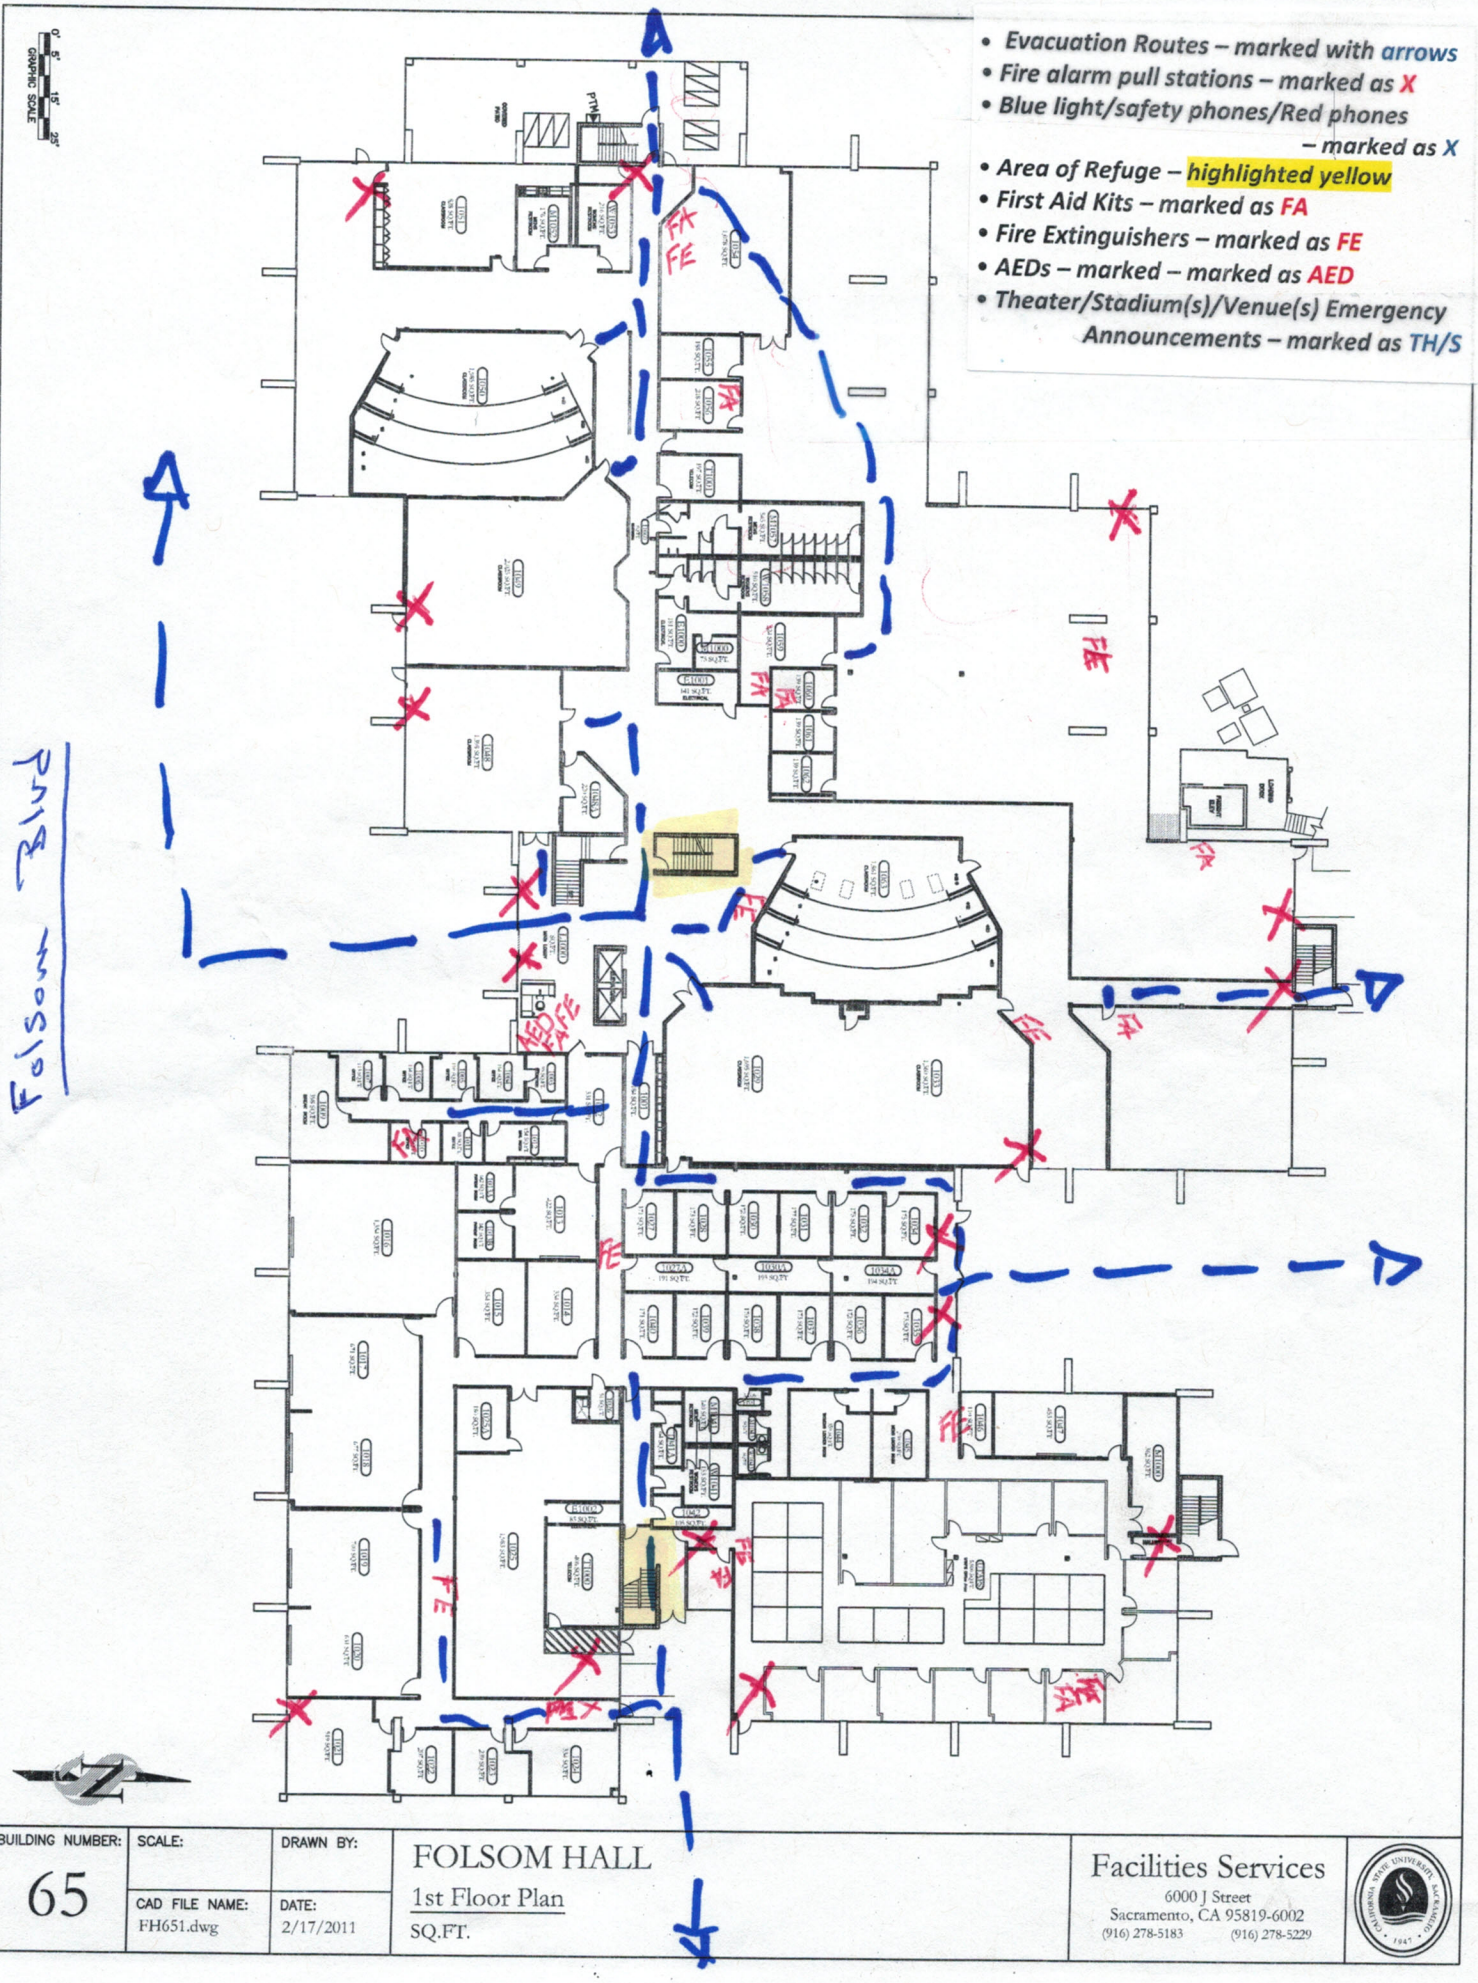

BUILDING NUMBER:	SCALE:	DRAWN BY:	FOLSOM HALL	Facilities Services
65			1st Floor Plan	6000 J Street Sacramento, CA 95819-6002 (916) 278-5183 (916) 278-5229
	CAD FILE NAME: FH651.dwg	DATE: 2/17/2011	SQ.FT.	

BUILDING NUMBER:	SCALE:	DRAWN BY:		
65	CAD FILE NAME: FH651.dwg	DATE: 2/17/2011	FOLSOM HALL 2nd Floor Plan SQ.FT.	Facilities Services 6000 J Street Sacramento, CA 95819-6002 (916) 278-5183 (916) 278-5229

- Evacuation Routes – marked with arrows
- Fire alarm pull stations – marked as X
- Blue light/safety phones/Red phones – marked as X
- Area of Refuge – highlighted yellow
- First Aid Kits – marked as FA
- Fire Extinguishers – marked as FE
- AEDs – marked – marked as AED
- Theater/Stadium(s)/Venue(s) Emergency Announcements – marked as TH/S

