Solano Hall
Building Emergency Action Plan

Public View

Maintaining an effective building coordinator program helps to ensure the safety of employees, students, and visitors in the event of an emergency.

Revision Type
⊙ Annual Review ○ Update BEAP Information ○ Update Building Coordinator/Floor Marshal(s) ○ Other

DESCRIPTION OF REVISIONS

Update Shari Peek Floor to Building Coordinator

Ben Fell	fellb@csus.edu	10/21/2026
Reviewed/Updated by	**Email**	**Date**

Shari Peek	(916) 278-4315
Building Coordinator	**Phone**

Yvanne Bolano	10/14/2026
Approved by Risk Management	**Date**

SACRAMENTO STATE

Solano Hall
Building Emergency Action Plan

Introduction

In compliance with California State University Executive Order (EO) 1056 which guides campuses on developing and maintaining an emergency management program (Building Emergency Action Plan) that will be activated in an event of an emergency.

A Building Emergency Action Plan (BEAP) is a safety plan in which faculty, staff, students, and guests need to follow in an event of an emergency. This plan is a supplement to the comprehensive **Sacramento State Emergency Operations Plan**. The following emergency response information is provided with the understanding that all situations in a critical incident cannot be predicted, but this information will assist in establishing the minimum emergency preparedness procedures training for all personnel in our building.

- The following emergency response information provided is intended to be used as guidelines only.
- Always remember, the first priority is the safety and protection of life.
- In accordance with the guidance in the **Sacramento State Emergency Operations Plan**, this plan will be reviewed and updated annually.
- Annual training on this plan should include all key staff members and building occupants to provide the most effective Emergency Preparedness.
- This Building Emergency Action Plan (BEAP) is intended for use by all Departments that occupy University facilities and should be completed as an overall building plan, including all Departments and areas of the building.

Additional Resources

- **The Sacramento State Emergency Notification System (ENS)** ENS is a mass notification system that automatically sends emergency messages to Sacramento State e-mail addresses and telephone numbers during an urgent situation that has the potential to affect your health and safety.
    - Opting in is voluntary, but you are strongly urged to opt-in and provide your personal contact information, as it may prove to be the most direct way to reach you in a campus emergency.
    - Students, faculty and staff may choose to be contacted by the ENS system by cell phone, text messaging, personal email and/or home telephone.
- **Risk Management Services Safety Hotline 82020** is for reporting potential health and safety hazards which may put the campus community at risk to injuries.

If you have any questions or suggestions regarding this document, please direct them to:

***Janie Mutchler**, Emergency Manager, (916) 278-5447, sac51601@csus.edu*

General Instructions for all Emergency Situations

CALLING 9-1-1 (916) 278-6000 from cell phone

- Get out of immediate danger and stay calm**.**
- In the event of a fire, or if you feel the building's occupants are in danger:
    1. Activate the building's fire alarm system BEFORE calling 9-1-1.
    2. Evacuate the building immediately!
    3. Refer to the **Evacuation Procedure / Building Maps** section within this document for additional evacuation information.
- **To report any police, fire, or medical emergency, call 9-1-1 from any campus phone ((916) 278-6000** from cell phone).

When calling 9-1-1:

- Stay on the line with the dispatcher.
- Provide the address of the building involved and your exact location. This is especially important if you are calling from a cell phone.
- **Building Name: Solano Hall**
- Provide a thorough description of the incident to ensure that proper resources are dispatched.
- When providing a description of an individual, describe from top (head) to bottom (feet).

Do not hang up until the dispatcher directs you to.

Solano Hall
Building Emergency Action Plan

- **MEDICAL EMERGENCIES**
- **FIRE/SMOKE**
- **HAZARDOUS MATERIAL SPILLS**
- **VIOLENCE AND THREATS**
- **WHEN IN DOUBT…**

DIAL 9-1-1 FROM ANY CAMPUS PHONE
(916) 278-6000 from cell phone

Identify yourself, your location, the location and type of incident, and if an evacuation is underway. Answer any questions and do not hang up the phone until the operator is finished.

The nearest automated external defibrillator (AED) is located: Solano, 3rd floor, elevator lobby
View AED Location Map

IMPORTANT PHONE NUMBERS **FOR AN ACTUAL EMERGENCY, DIAL 9-1-1** ***From any campus phone, 9-1-1 is directed to Sacramento State Police*** ***For an emergency on campus (916) 278-6000 (from cell phone)******	
Sacramento State Police Department	(916) 278-6000 / 8-6000 from campus phone
Risk Management Services	(916) 278-6119
Emergency Manager, Janie Mutchler	(916) 278-5447
Campus Safety (non-emergency) Hotline	(916) 278-2020
Facilities Operations and Maintenance	(916) 278-6242
Student Health and Counseling Services	(916) 278-6461
Women's Resource Center	(916) 278-7388
Pride Center	(916) 278-8720
HHS Dean's Office	(916) 278-7255

** It is highly suggested that you program the Sacramento State Police Department's dispatch phone number (916) 278-6000 in your cell phone. Dispatch handles both emergency and non-emergency calls 24/7. They can direct all emergency services to the exact campus location quickly and efficiently.*

BUILDING EVACUATION PROCEDURES

Building: Solano Hall

Primary Rally Point: On the grassy area on the north side of Solano Hall between Yosemite Hall and Lassen Hall Annex.

Secondary Rally Point: On the practice field west of the Solano Hall Annex (only use if the Primary Assembly Area is inaccessible.)

Tertiary (3rd) Rally Point:

Area of Refuge: North and South enclosed stairwell

Evacuation

Evacuation is total building or partial building evacuation due to conditions making it no longer safe to remain inside a building or a specific area in a building. This level of evacuation requires occupants to move out and away from the building being evacuated.

Prior to Exiting

After being notified to evacuate, **STOP** all work activities and evacuate immediately. Securely close departmental and office doors behind you. You may choose to lock your doors to prevent property theft (the Sacramento State Police Department has keys to campus buildings and rooms if access is necessary). Remember that you may not be allowed back into the building for an extended time.

Evacuation Routes/Exiting the Building

During an emergency evacuation, use the nearest door or stairway if available. Each employee needs to be aware of at least two exit routes in their main building in the event one is compromised.

All campus buildings over one story high must have building evacuation signs posted on every floor. The signs must be posted at all stairway and elevator landings and immediately inside all public entrances to the buildings.

Rally Point

After exiting the building, all faculty, staff, students, and visitors should follow the evacuation route to the pre-arranged Rally Point. *It is important to have both a primary and secondary evacuation point, and if possible, a tertiary assembly point. All Rally Points should be at least 500 feet from the incident scene. Be sure to list all buildings in which department members are assigned space and the corresponding assembly in the table above.*

The primary Rally Point is the location to complete an initial roll call of building occupants and to determine if utilizing the secondary or tertiary Rally Point is more appropriate.

Floor Marshals (or their alternates) are required to conduct the roll call, and to report the roll call results to the Building Coordinator (or designee), who can then provide the information to first responders.

For classroom buildings where classrooms are in use, the roll call responsibility is delegated to the classroom instructor, who will then report the information to the Floor Marshal, who will provide the information to the Building Coordinator. *This means that floor marshals and building coordinators should always have updated building rosters at their disposal.*

During a large-scale evacuation, your building's Rally Point may not be available; follow directions of emergency personnel to a safe alternate location.

Critical Equipment Operation

This facility currently has no critical equipment operation or shutdown requirements.

> *(**Note**: Safety is a top priority Sacramento State and there are no critical operations worth risking one's welfare. If you believe your department has critical operations requiring an employee(s) to remain in the building during an evacuation, please contact Meysee Vang to develop this section of the plan.)*

Notification of Emergencies

Occupants will be notified of emergencies by the sounding of the installed fire alarm system or occupants may receive verbal notification of an emergency.

Re-entering the Building

After evacuating the building, **DO NOT RE-ENTER BUILDING.** Public Safety will determine when it is safe to re-enter the building and will inform the Building Coordinator if applicable. The Building Coordinator will then give the "all clear" to return to the building.

People with disabilities (mobility-impaired), access or functional needs

- Report to the Floor Marshal for assistance.
- Alert the Floor Marshal of any specific information that will assist in safe evacuation.
- **Do not use elevators** when you need to evacuate.
- If unable to evacuate, move to an **Area of Refuge** near your location which can include a fire-rated stairwell. *An area of refuge is a designated location within a building specially designed to hold people safely during an emergency when evacuation may not be possible or is otherwise unsafe.*

Evacuation/stair chairs

- Stair chairs are located on campus in various locations. (View Map)
- Online video training is available (Evacuation Chair Training)
- Stair chairs are designed to aid those who require assistance to evacuate.
- Remember that not all situations require evacuation and that areas of refuge may be a better alternative.
- **Do not use elevators** when you need to evacuate.

SHELTER-IN-PLACE GUIDELINES

Building: Solano Hall

Primary Relocation Site: SLN 5002

Secondary Relocation Site: SLN 4000, SLN 3002

Shelter-in-Place

Shelter-in-place is used in emergency situations where hazardous materials have been released into the atmosphere or in emergencies related to civil unrest, violent demonstrations or active shooter.

Notification of Building Occupants

The University notifies its community of an emergency using the **ENS system**. However, due to the fast moving nature of the event, it may not be possible to notify building occupants in a timely manner. Therefore, shelter-in-place may be prompted by the signaling of sirens, loud speakers, or notification from building managers, Building Coordinator, Floor Marshals or other building occupants that are aware of an immediate danger.

If you feel your safety is jeopardized and sheltering in place is an appropriate strategy giving your circumstances, you do not have to wait for an official notification.

Strategies for effective Sheltering-in-Place

- If possible, identify room(s) for sheltering in place. Rooms should have limited number of windows and vents, and may contain essential disaster supplies such as non-perishable foods, bottled water, battery powered radios, first aid supplies, flashlights, extra batteries, duct tape, plastic sheeting, and plastic garbage bags. Choose rooms above the ground floor with adequate space for everyone to sit and a hard wired telephone available.
- Once notified, seek immediate shelter. If it is safe to do so, head to the designated shelter in place room(s). In some situations, you may be asked to remain at your workstation, and in others, to relocate to a pre-determined location.
- **DO NOT** use elevators as a shelter.
- Close all doors and windows. Lock them if available. If there is a danger of explosions from outside, close all curtains, shades, and blinds.
- Write down names of everyone in the room, and call Sacramento State Police Dispatch to report who is in the room with you, and their affiliation with your business (employee, visitor, client, or customer).
- Remain in sheltered area until emergency personnel notify you that it’s safe to leave.
- When given the all clear, open windows and doors, turn on HVAC and ventilation systems. Go to designated Rally Point to discuss the next plan of action based on information received from emergency response personnel.

Shelter-in-Place for Persons with Disabilities

Individuals with mobility impairments have the option of sheltering within an Area of Refuge.

NOTE: An area of refuge is a location in the building designed to hold occupants during a fire or other emergency, when evacuation may not be safe or possible. Occupants can wait there until rescued. If the designated Area of Refuge is unsafe, report alternate location to the Command Center via two-way radio or cell phone to receive instructions to the nearest safe location.

Safety Assessment

After an all clear has been given, building occupants should contact supervisors or other appropriate individuals to inform them of their safety and location.

Event or Meeting Announcement

Prior to the start of any event, an announcement should be made to inform attendees of the emergency exits and the primary Rally Point. Suggested announcement wording is:

Please note that emergency exits are located (…point out specific location for this venue...). In the event of an emergency or fire alarm, please proceed quickly and calmly out the nearest emergency exit and meet at the (….point out Rally Point…).

In the event that requires Shelter-in-Place, show occupants where and how to shelter in place. Follow the SHELTER-IN-PLACE GUIDELINES, starting on page 7.

QUICK INCIDENT RESPONSE GUIDE

Type of Emergency	Emergency Description	Action Type Evacuate vs. Shelter-in-Place
Earthquake	A significant earthquake strikes the area	**Shelter-in-Place** **Evacuate only if there is significant structural damage**
Fire	A fire breaks out inside the building	**Evacuate**
Gas Leak / Explosion	A gas line ruptures either externally or internally causing gas to escape and / or leading to an explosion	**Shelter-in-Place** if the leak is outside the building **Evacuate** if the gas leak is inside the building
Water Damage	A pipe bursts causing water to leak onto a floor or create a flood; possible electrical hazard.	**Evacuate** the damage area. May not be necessary to evacuate entire building
Civil Disturbance	Riot or civil unrest in or around the building or neighborhood	**Shelter-in-Place**
Bomb Threat	Notification of the possibility of a bomb or suspicious package in or near the building. Includes the actual discovery of a bomb or suspicious package by Law Enforcement	**Evacuate** the area
Gunman / Active Shooter	A gunman is in or around the building	**Run. Hide. Fight** depending on the situation
Biological Release	Hazardous biological materials are released externally near the building or inside the building	Outdoor release: **Shelter-in- Place** Indoor release: **Evacuate**
Chemical Release	Hazardous chemical materials are released externally near the building or inside the building	Outdoor release: **Shelter-in- Place** Indoor release: **Evacuate**
Radiological Release	Radiological materials are released externally near the building or inside the building	Outdoor release: **Shelter-in-Place** Indoor release: **Evacuate**
Nearby Neighborhood Emergencies	Apartment house fire in neighborhood; robbery / shooting near campus; major accident	To be determined by incident


Solano Hall
Building Emergency Action Plan

BUILDING EMERGENCY CONTACT INFORMATION


NOTE: Performing first aid or CPR are voluntary (unless it is part of your job duty) and will be covered under the Good Samaritan Law.

This table is a listing of all assigned emergency personnel (building coordinators, floor marshals, and any alternates) in this building.

Building Coordinator	**Shari Peek**	☐ First Aid ☐ CPR
Team Member	*First & Last Name*	*First Aid or CPR Trained*
Building Coordinator (ALT)	**Alma Valdez**	☐ First Aid ☐ CPR
Team Member	*First & Last Name*	*First Aid or CPR Trained*
Floor Marshal 1st Floor, Pool, Annex	**Leslie Larsen**	☐ First Aid ☐ CPR
Team Member	*First & Last Name*	*First Aid or CPR Trained*
Floor Marshal 2nd Floor	**Ben Fell**	☐ First Aid ☐ CPR
Team Member	*First & Last Name*	*First Aid or CPR Trained*
Floor Marshal 3rd Floor	**Aleta Baldwin**	☐ First Aid ☐ CPR
Team Member	*First & Last Name*	*First Aid or CPR Trained*
Floor Marshal 4th Floor	**Andrea Becker**	☐ First Aid ☐ CPR
Team Member	*First & Last Name*	*First Aid or CPR Trained*
Floor Marshal 5th Floor	**Alayna Short**	☐ First Aid ☐ CPR
Team Member	*First & Last Name*	*First Aid or CPR Trained*
Floor Marshal 5th Floor (ALT)	**Carl Kelley**	☐ First Aid ☐ CPR
Team Member	*First & Last Name*	*First Aid or CPR Trained*
Floor Marshal 2nd Floor (ALT)	**Renee Stephen**	☐ First Aid ☐ CPR
Team Member	*First & Last Name*	*First Aid or CPR Trained*
Floor Marshal 4th Floor (ALT)	**Andrew Haff**	☐ First Aid ☐ CPR
Team Member	*First & Last Name*	*First Aid or CPR Trained*
Floor Marshal 1st Floor (ALT)	**Rachel Sunahara**	☐ First Aid ☐ CPR
Team Member	*First & Last Name*	*First Aid or CPR Trained*
Floor Marshal 3rd Floor (ALT)	**Adam Lau**	☐ First Aid ☐ CPR
Team Member	*First & Last Name*	*First Aid or CPR Trained*

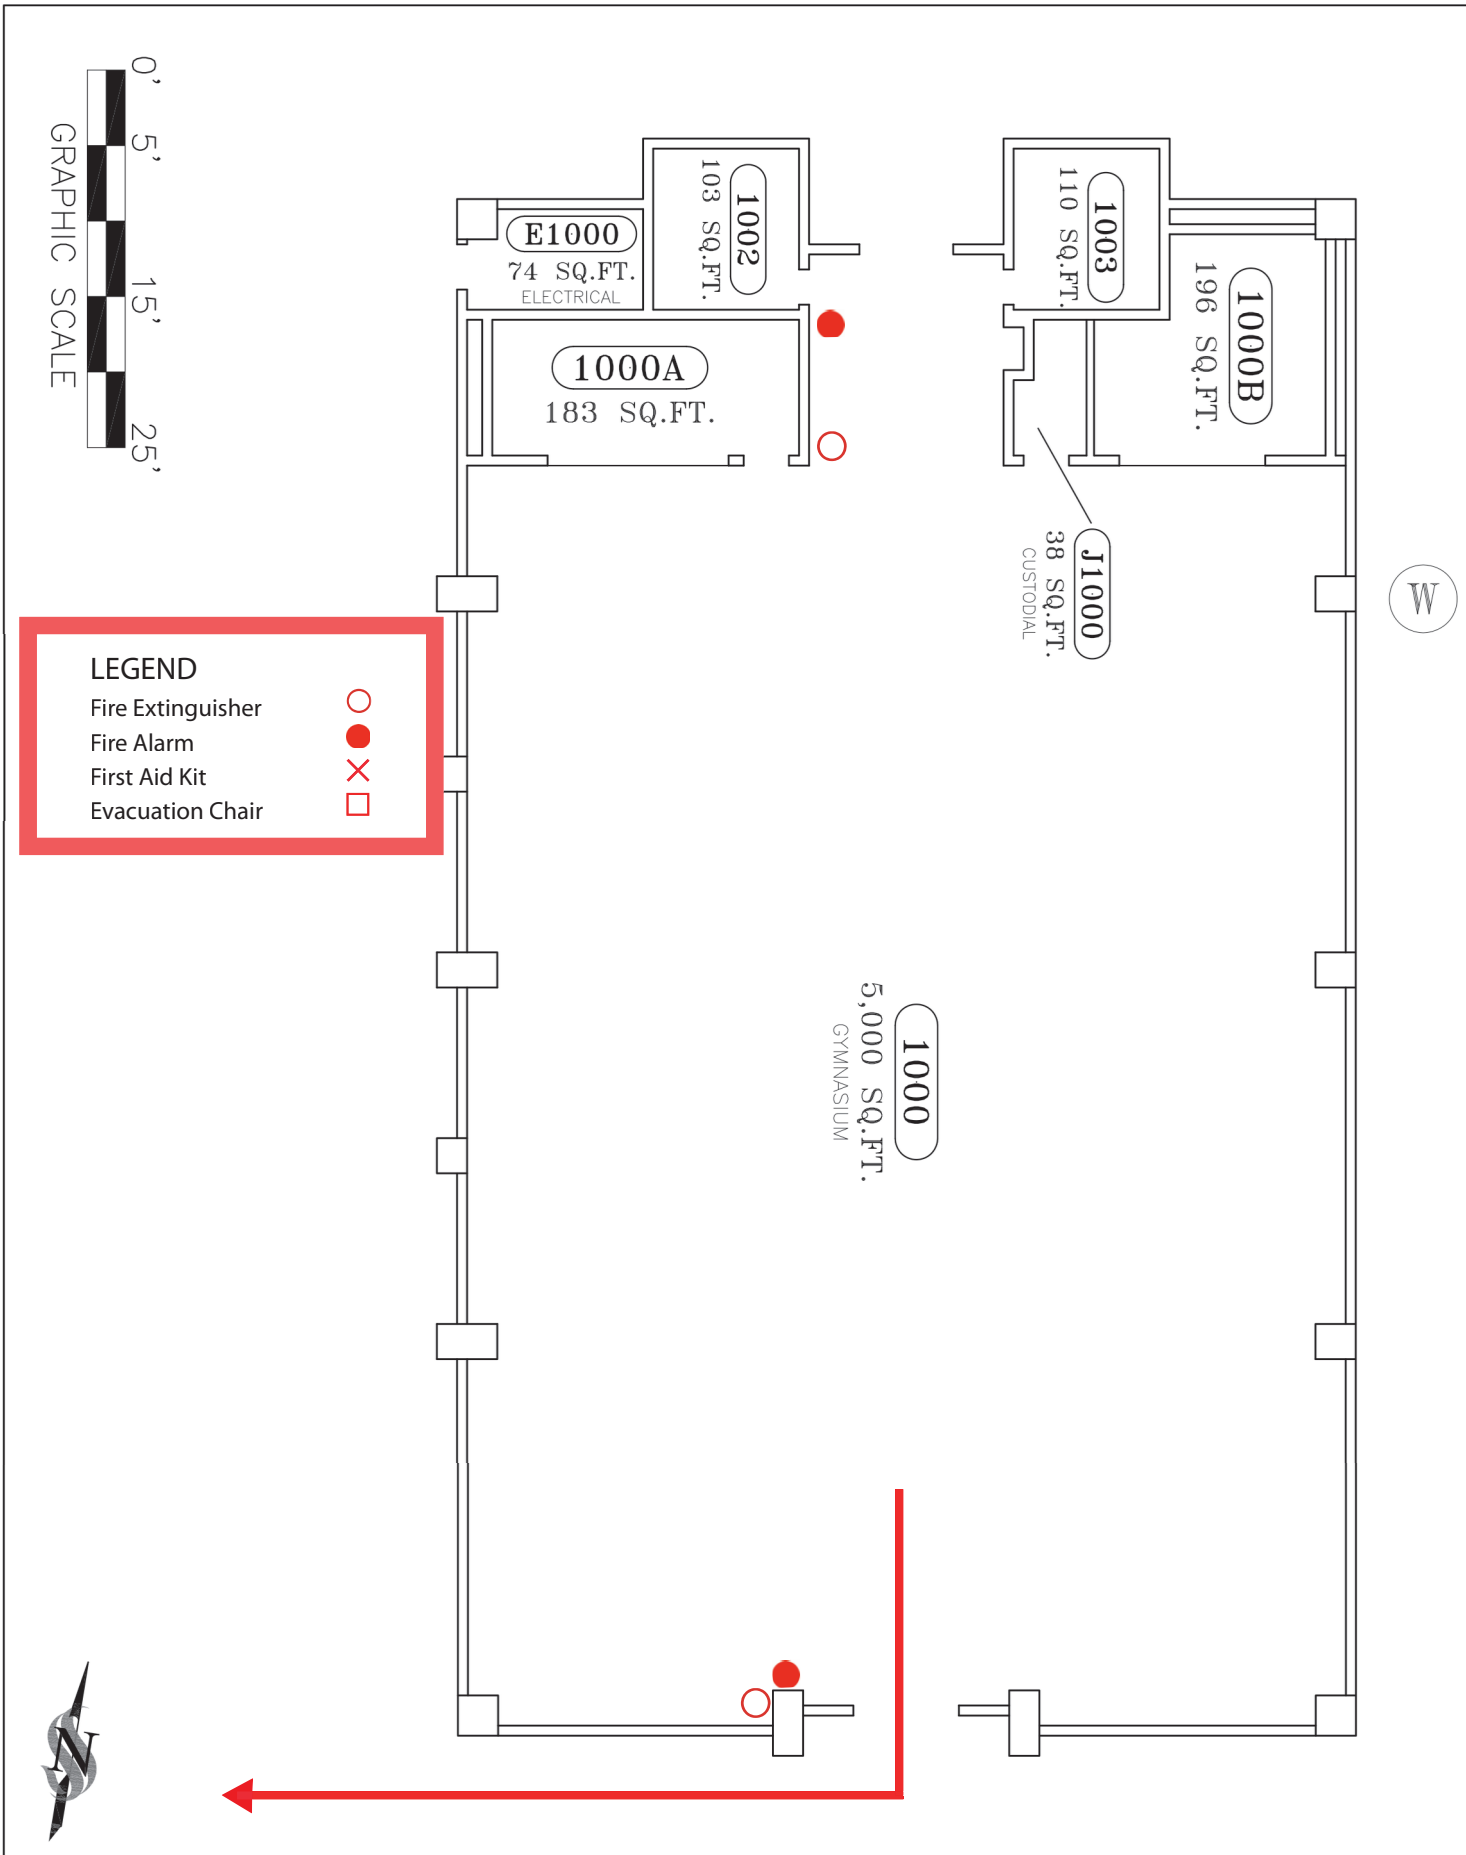

BUILDING NUMBER:	SCALE:	DRAWN BY:	SOLANO HALL ANNEX	Facilities Services
42A	CAD FILE NAME: SLN42A1.dwg	DATE: 2/21/2013	1st Floor 6,138 SQ.FT.	6000 J Street Sacramento, CA 95819-6002 (916) 278-5183 (916) 278-5229

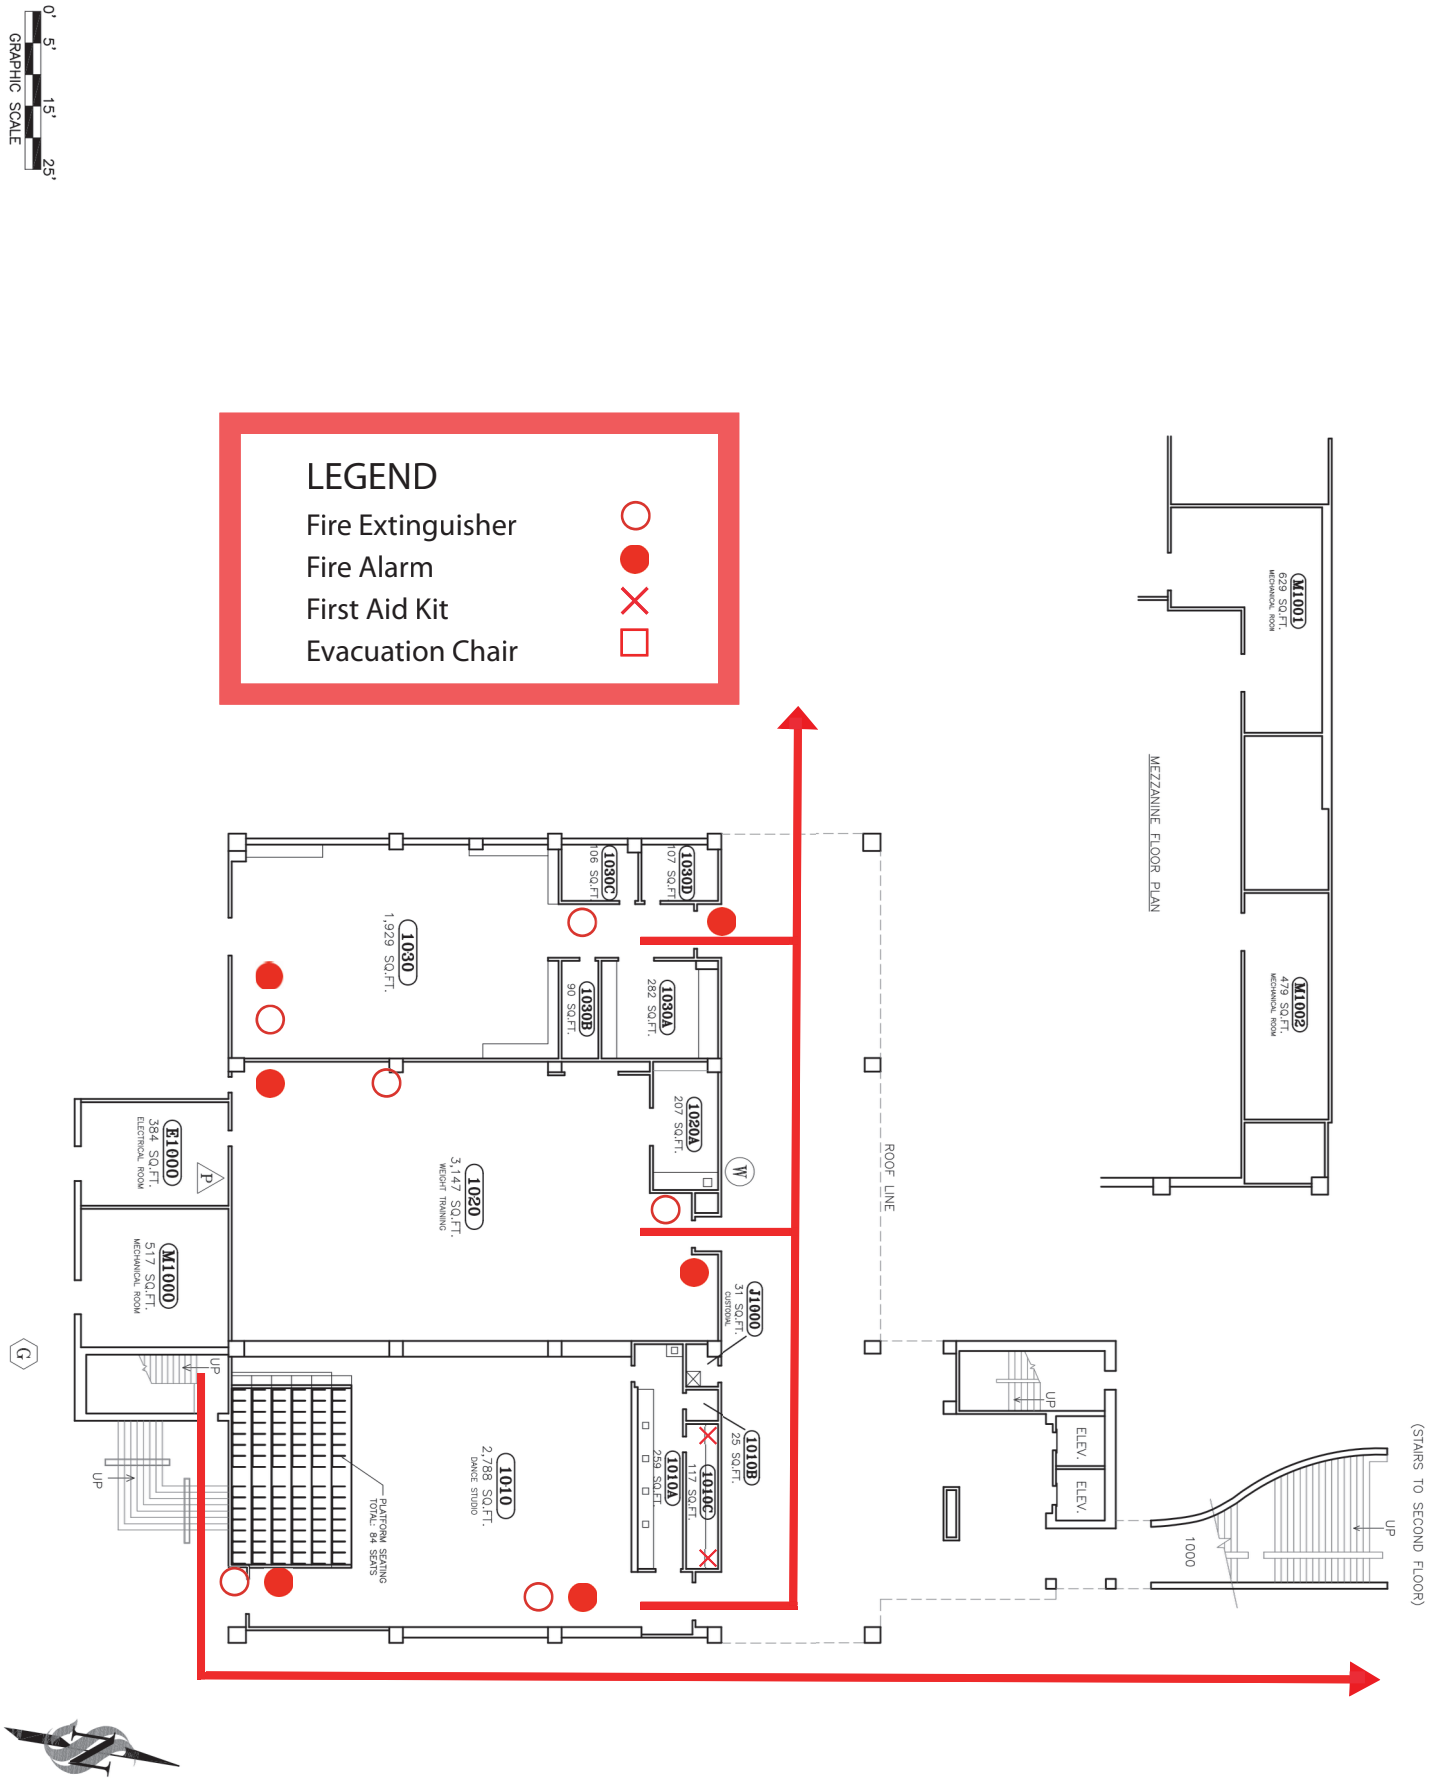

BUILDING NUMBER:	SCALE:	DRAWN BY:
42	CAD FILE NAME: SLN421.dwg	DATE: 2/21/2013

SOLANO HALL

1st Floor Plan


11,012 SQ.FT.

Facilities Services
6000 J Street
Sacramento, CA 95819-6002
(916) 278-5183 (916) 278-5229

GRAPHIC SCALE 0' 5' 15' 25'

LEGEND

- Fire Extinguisher
- Fire Alarm
- First Aid Kit
- Evacuation Chair

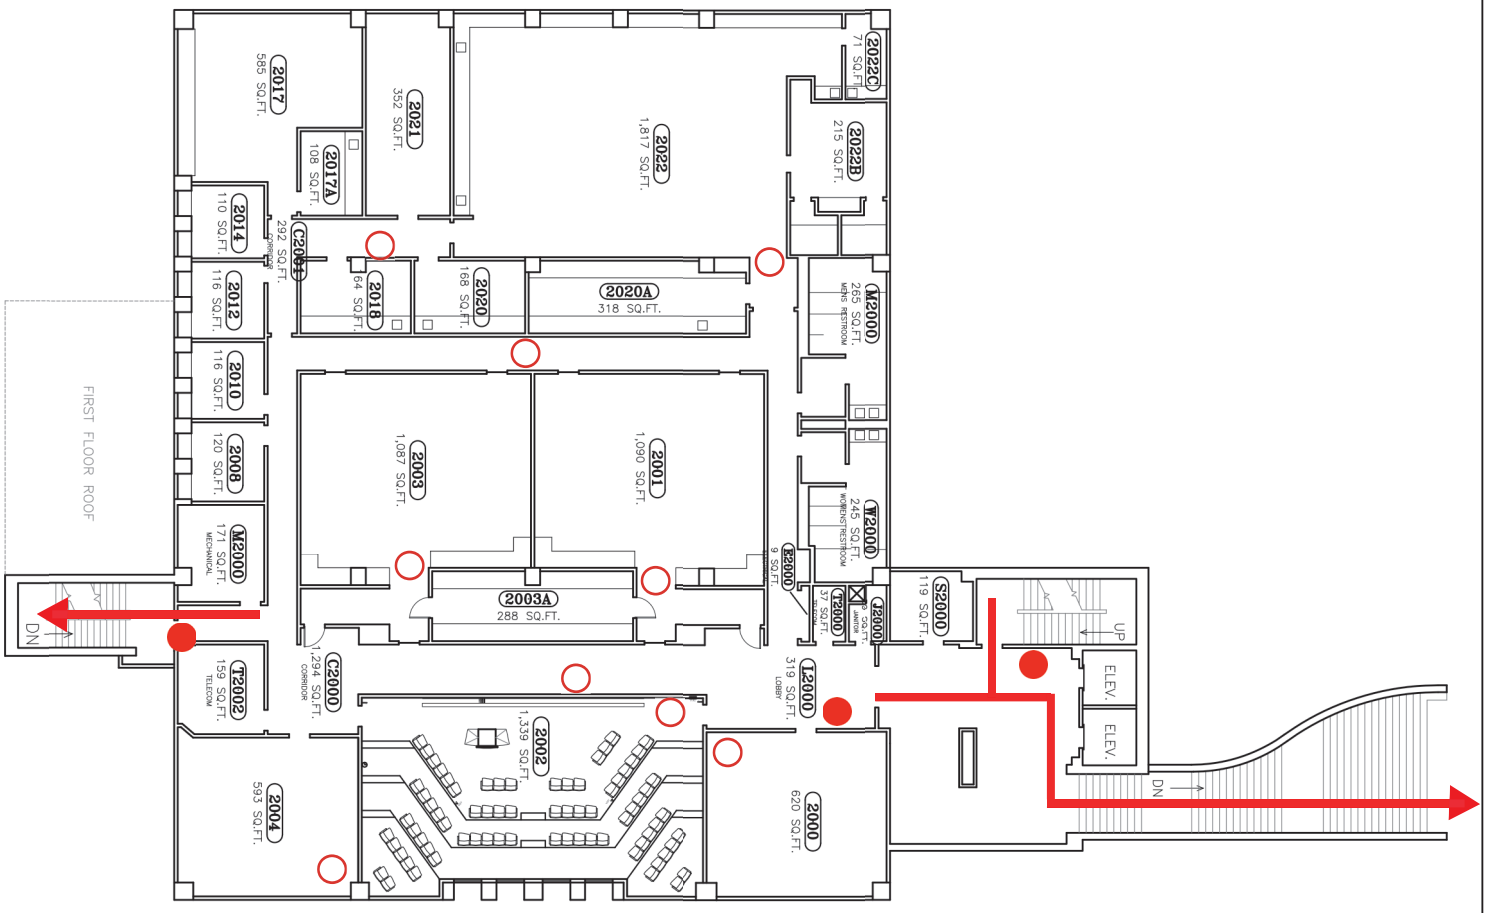


BUILDING NUMBER:	SCALE:	DRAWN BY:	SOLANO HALL	Facilities Services
42			2nd Floor Plan	6000 J Street Sacramento, CA 95819-6002
	CAD FILE NAME: SLN422.dwg	DATE: 2/21/2013	14,981 SQ.FT.	(916) 278-5183 (916) 278-5229

GRAPHIC SCALE 0' 5' 15' 25'

LEGEND

- Fire Extinguisher
- Fire Alarm
- First Aid Kit
- Evacuation Chair

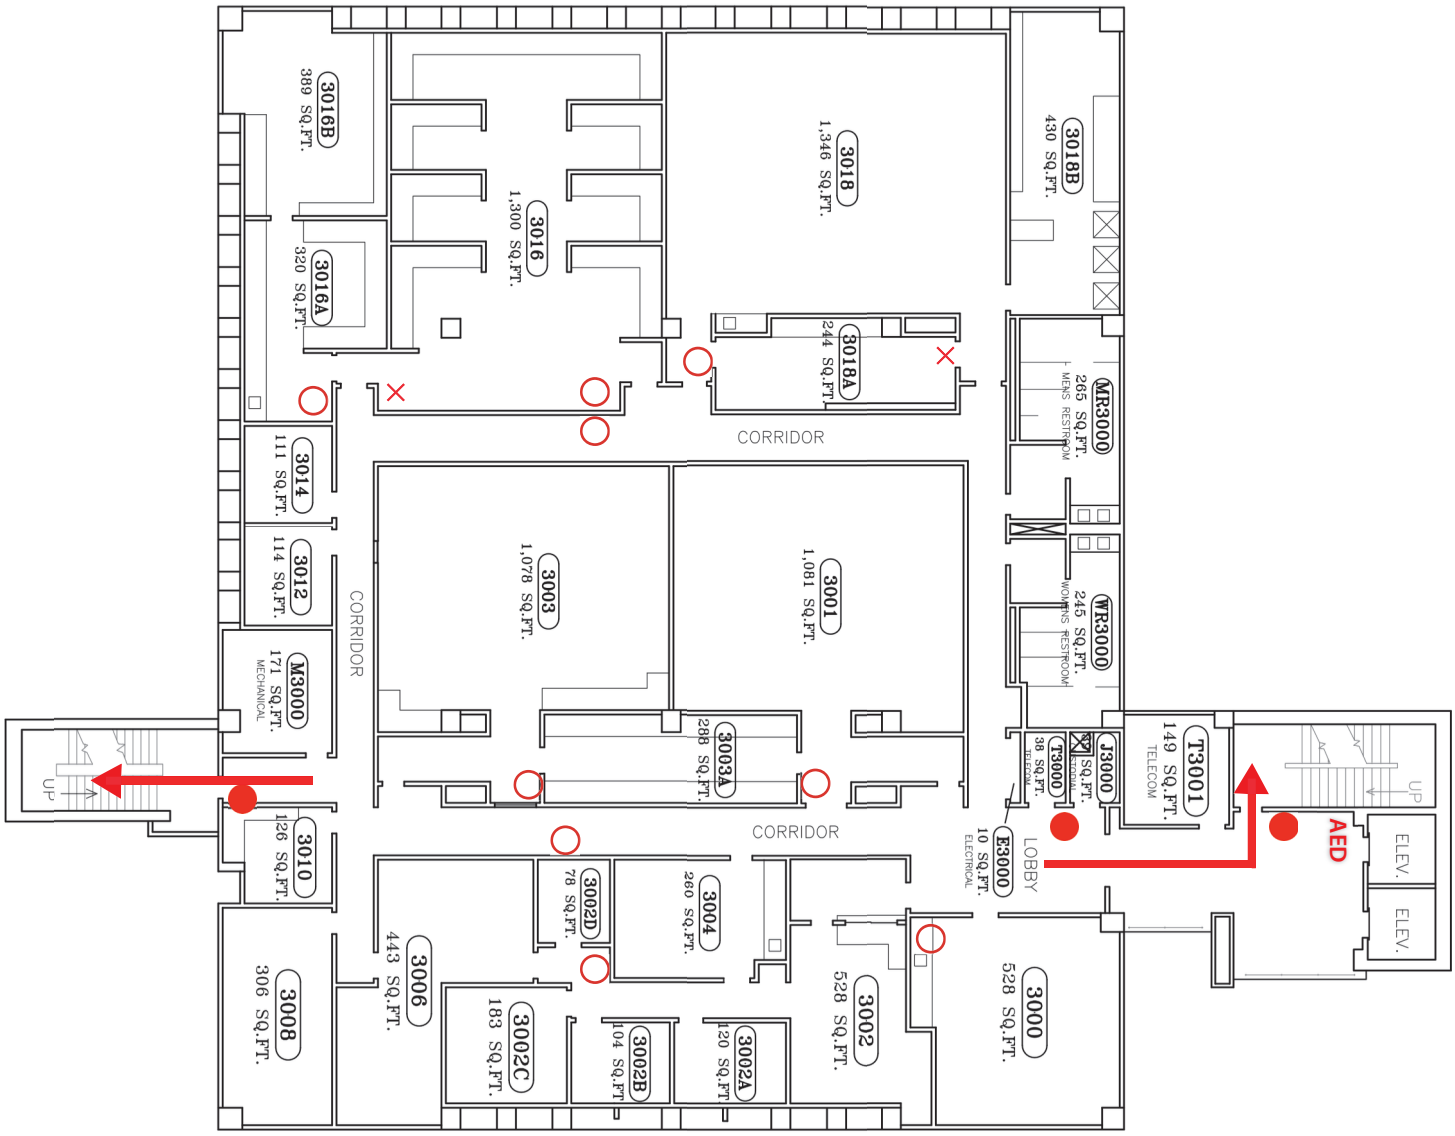

BUILDING NUMBER:	SCALE:	DRAWN BY:
42		
	CAD FILE NAME: SLN423.dwg	DATE: 2/21/2013

SOLANO HALL

3rd Floor Plan


14,393 SQ.FT.

Facilities Services
6000 J Street
Sacramento, CA 95819-6002
(916) 278-5183 (916) 278-5229


GRAPHIC SCALE 0' 5' 15' 25'

LEGEND

- Fire Extinguisher
- Fire Alarm
- First Aid Kit
- Evacuation Chair

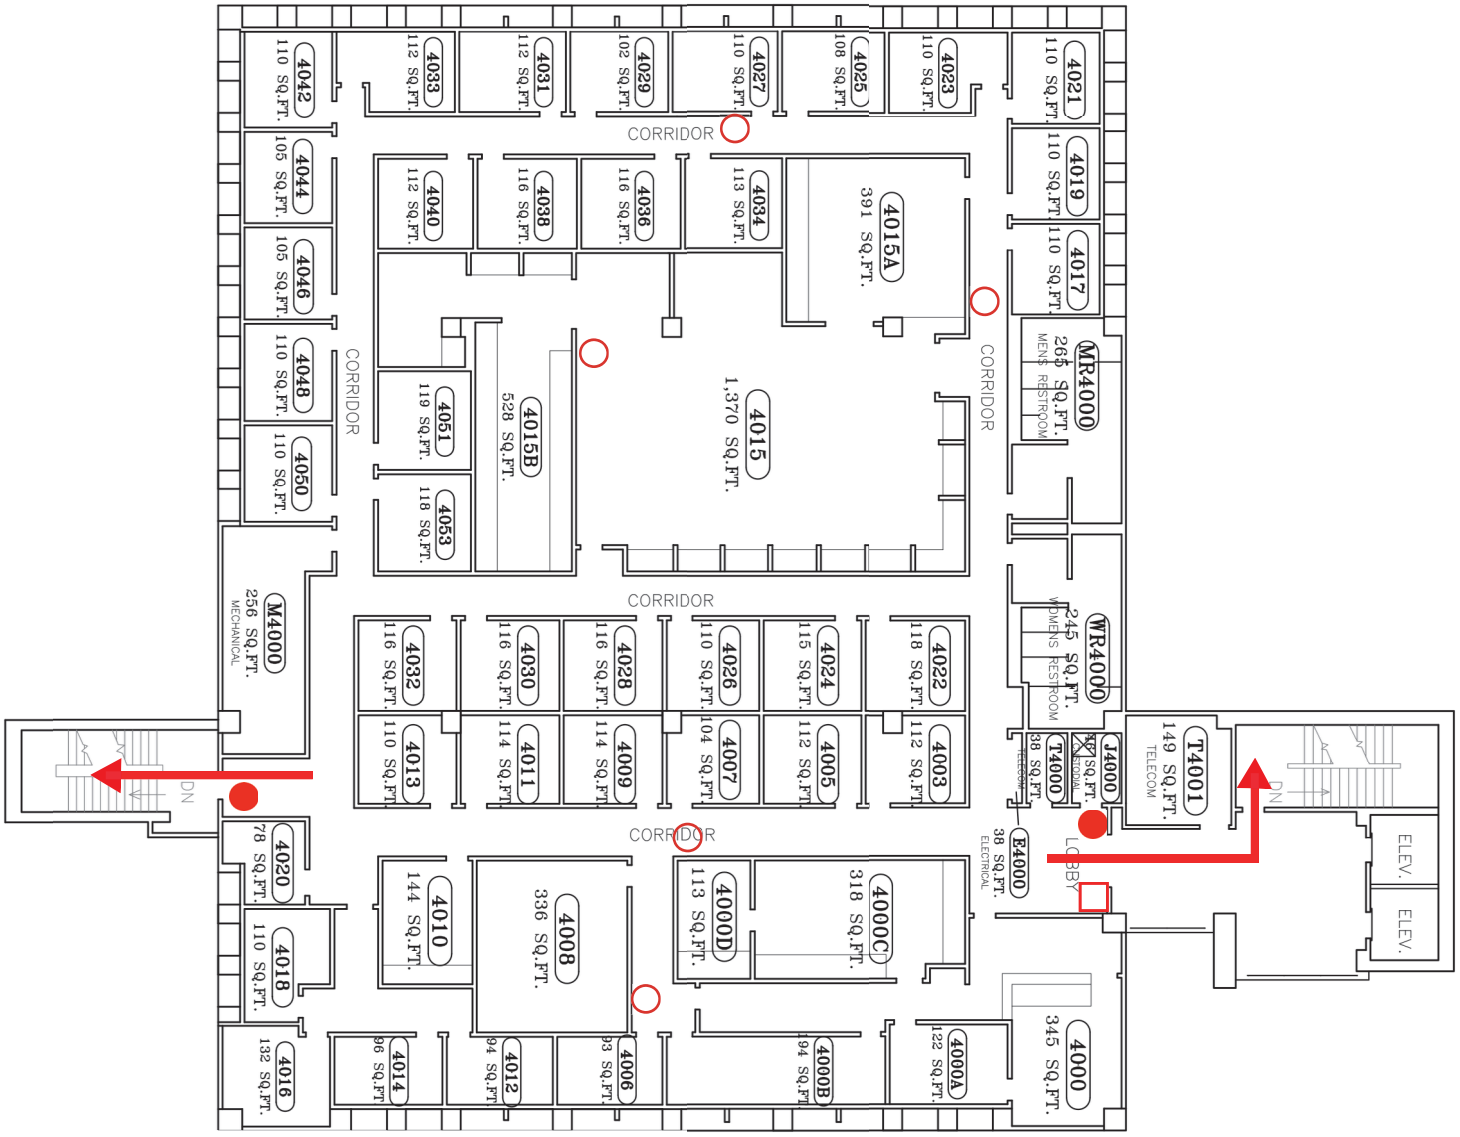

BUILDING NUMBER:	SCALE:	DRAWN BY:	SOLANO HALL	Facilities Services
42	CAD FILE NAME: SLN424.dwg	DATE: 2/21/2013	Fourth Floor 13,998 SQ.FT.	6000 J Street Sacramento, CA 95819-6002 (916) 278-5183 (916) 278-5229

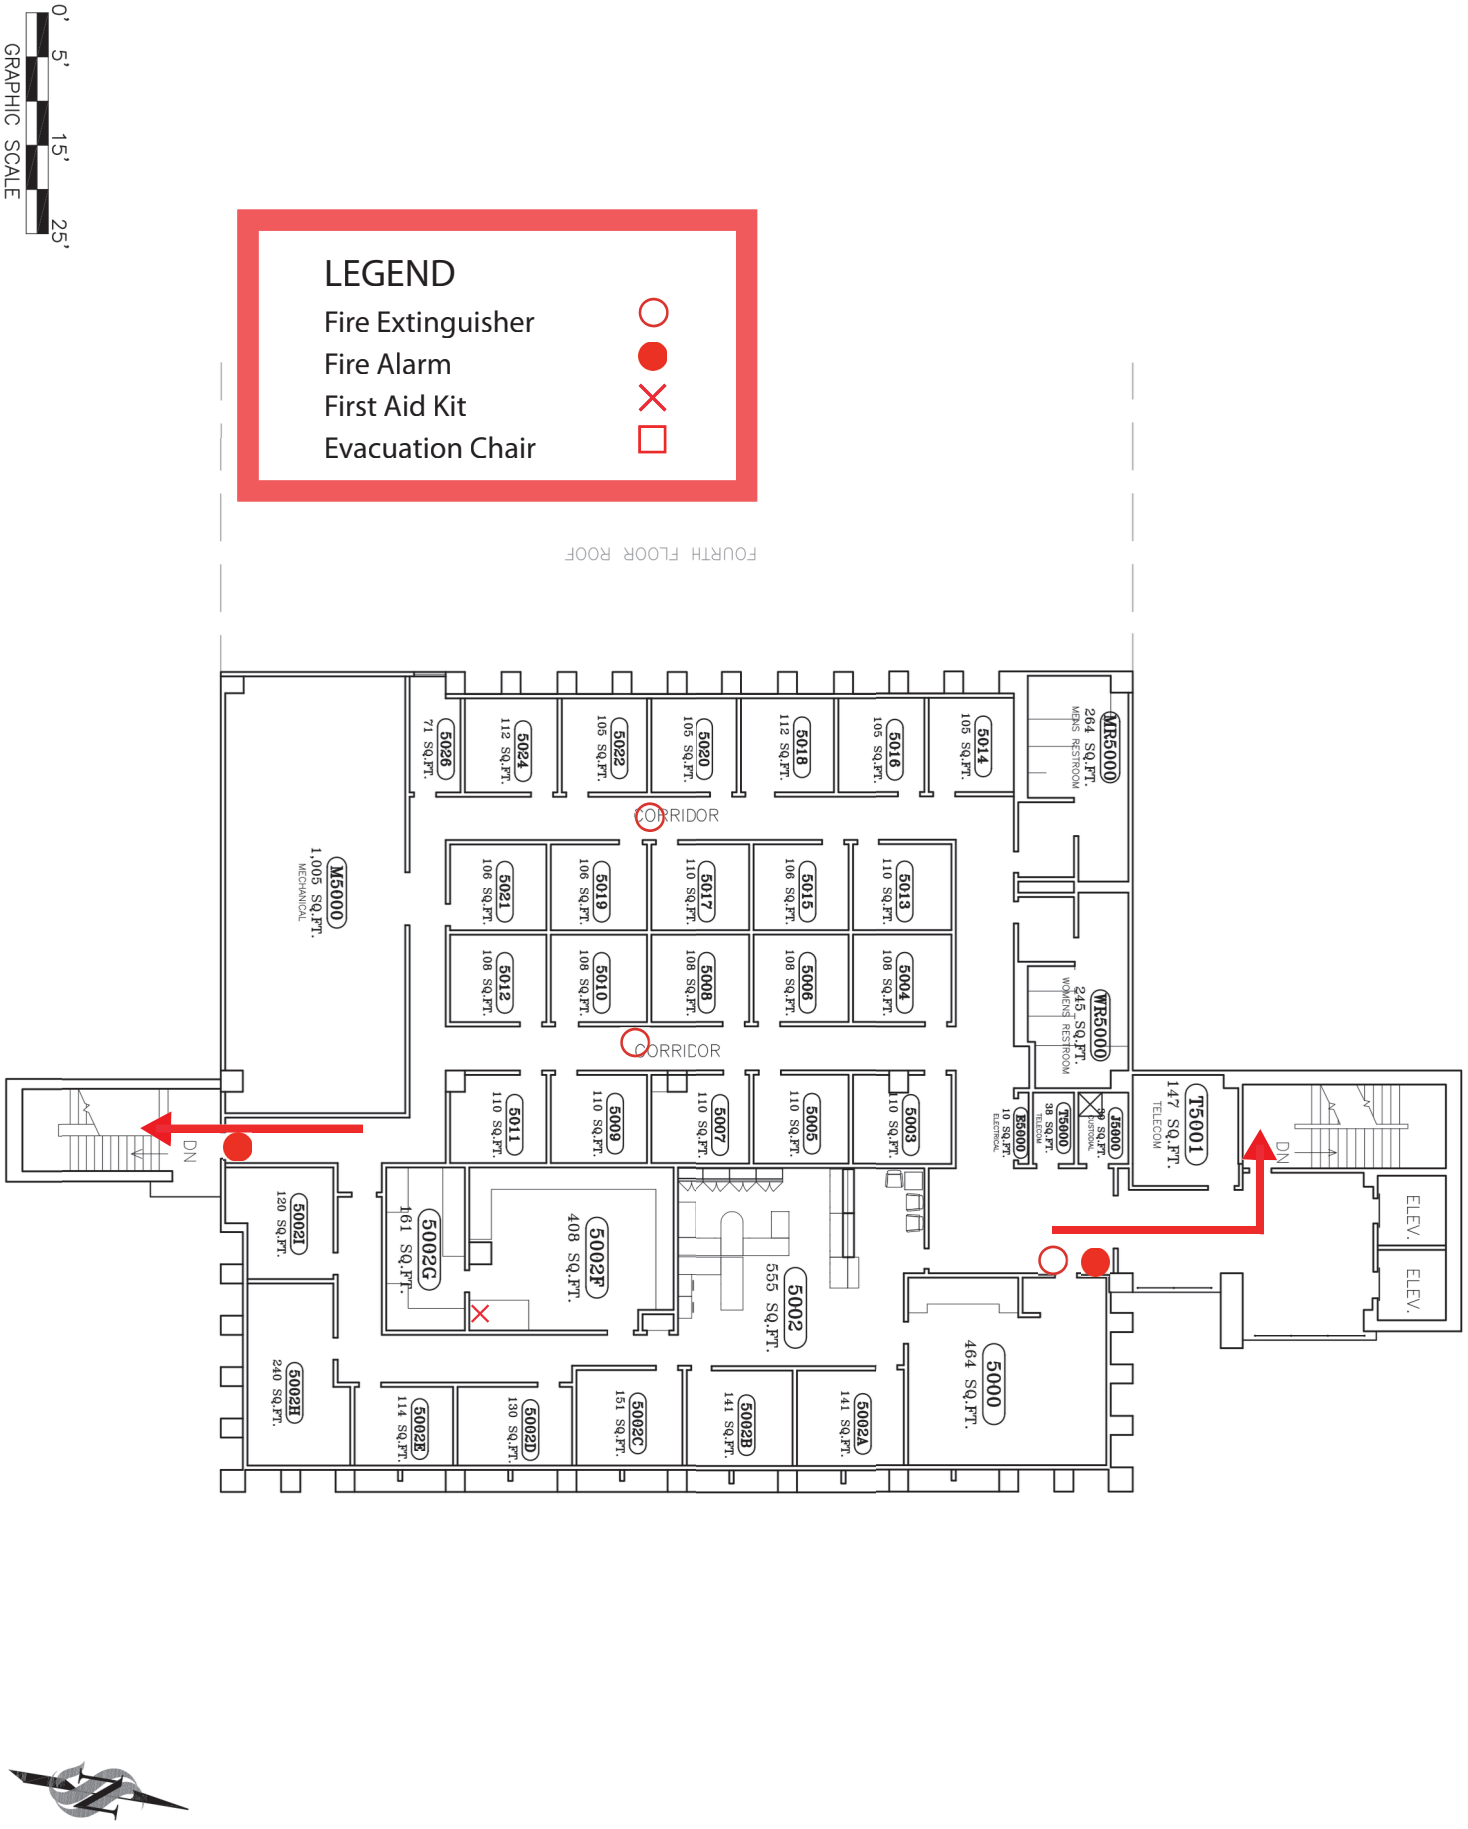

BUILDING NUMBER:	SCALE:	DRAWN BY:	SOLANO HALL	Facilities Services
42	CAD FILE NAME: SLN425.dwg	DATE: 2/21/2013	Fifth Floor Plan 10,515 SQ.FT.	6000 J Street Sacramento, CA 95819-6002 (916) 278-5183 (916) 278-5229

SAMPLE EVENT OR MEETING ANNOUNCEMENT

Prior to the start of any event or meeting, an announcement should be made to inform attendees of the emergency exits and the primary Assembly Area. Suggested announcement wording is:

In case of an Emergency Evacuation or Fire Alarm, the emergency exits are located via the North or South Stairwells (…point out specific location for this venue...).

Proceed quickly and calmly out through the emergency exit and meet at the Assembly Area: outside of Yosemite Hall at the bottom of the external staircase, or secondarily the grassy field outside of the Solano Hall Annex (….point out Assembly Area…). Do not use the elevator.

In the event that requires a Shelter-in-Place, close and lock door, block inward opening door with furniture if possible, turn off lights, close blinds if any, silent cell phones and call Sacramento State Police (916-278-6000).

The closest AED is located: on the third floor, outside of the elevator doors.


Bay Laurel Way
Yosemite Hall
Java City: Roundhouse
(at Sacramento State)
Office of Admissions
& Outreach
LASSEN
HALL
PRIMARY
ASSEMBLY
AREA
Lassen
Annex
Moraga Way
The Nest | Colberg Court
SOLANO
HALL
Solano Hall
Mariposa Hall
Solano
Annex
SECONDARY
ASSEMBLY
AREA